


Polk-Tyler Bikeway Concept

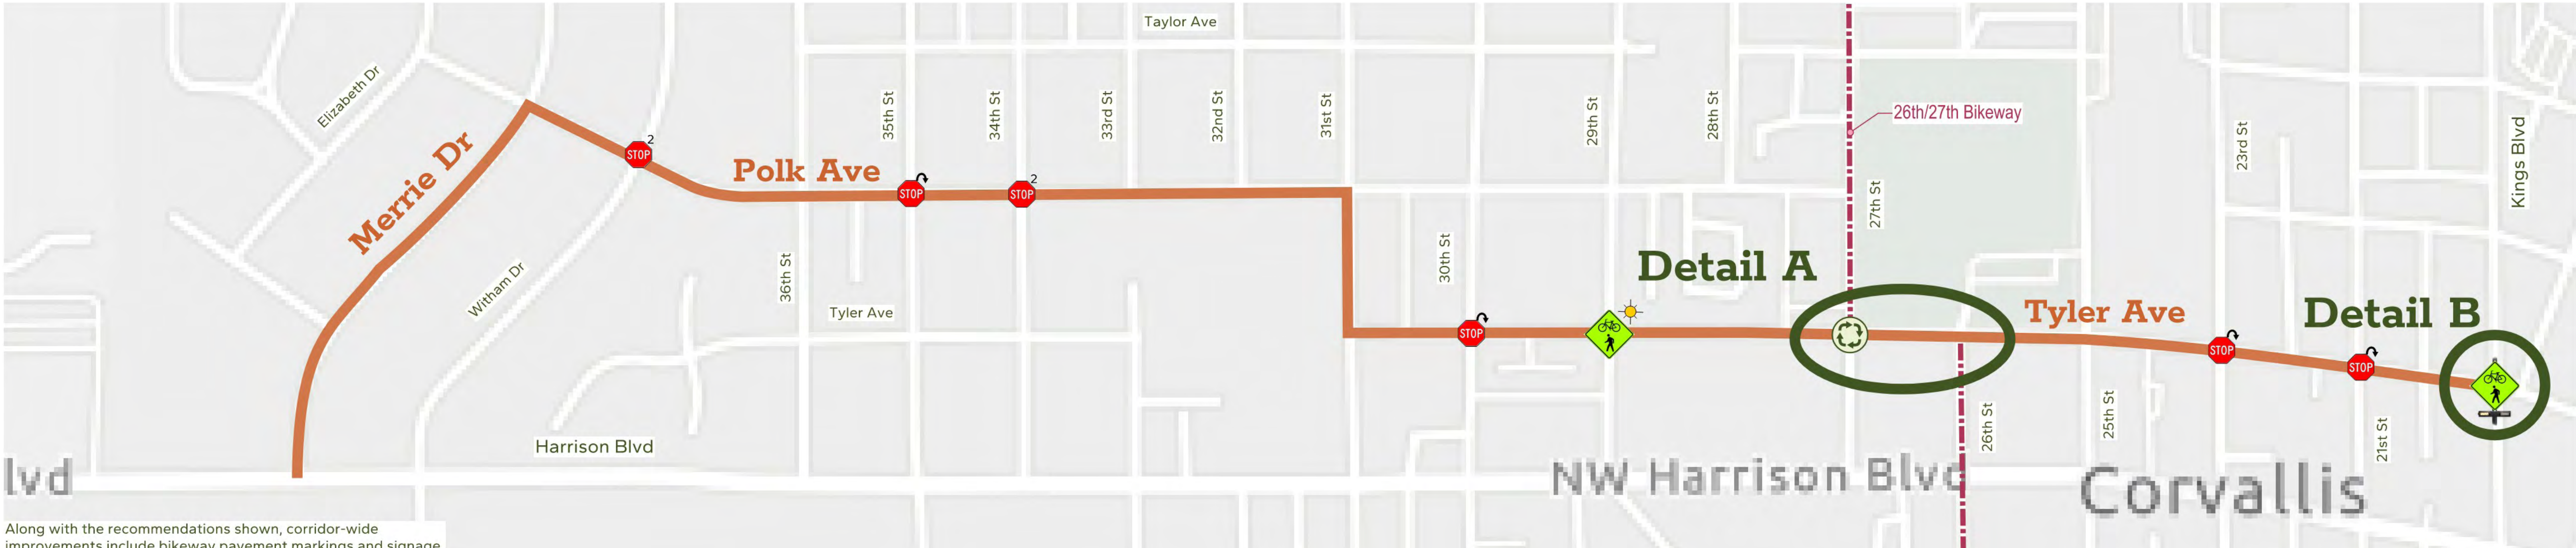

Legend



Crossing Signs



2-Way Stop Sign Modifications



Reduce to 2-Way Stop



Lighting



Neighborhood Traffic Circle



RRER Crossing


Detail A



Tyler Avenue/26th Street & Tyler Avenue/27th Street

Proposed improvements at this location include adding bikeway pavement markings and signage. This location will also include a neighborhood traffic circle.

Detail B

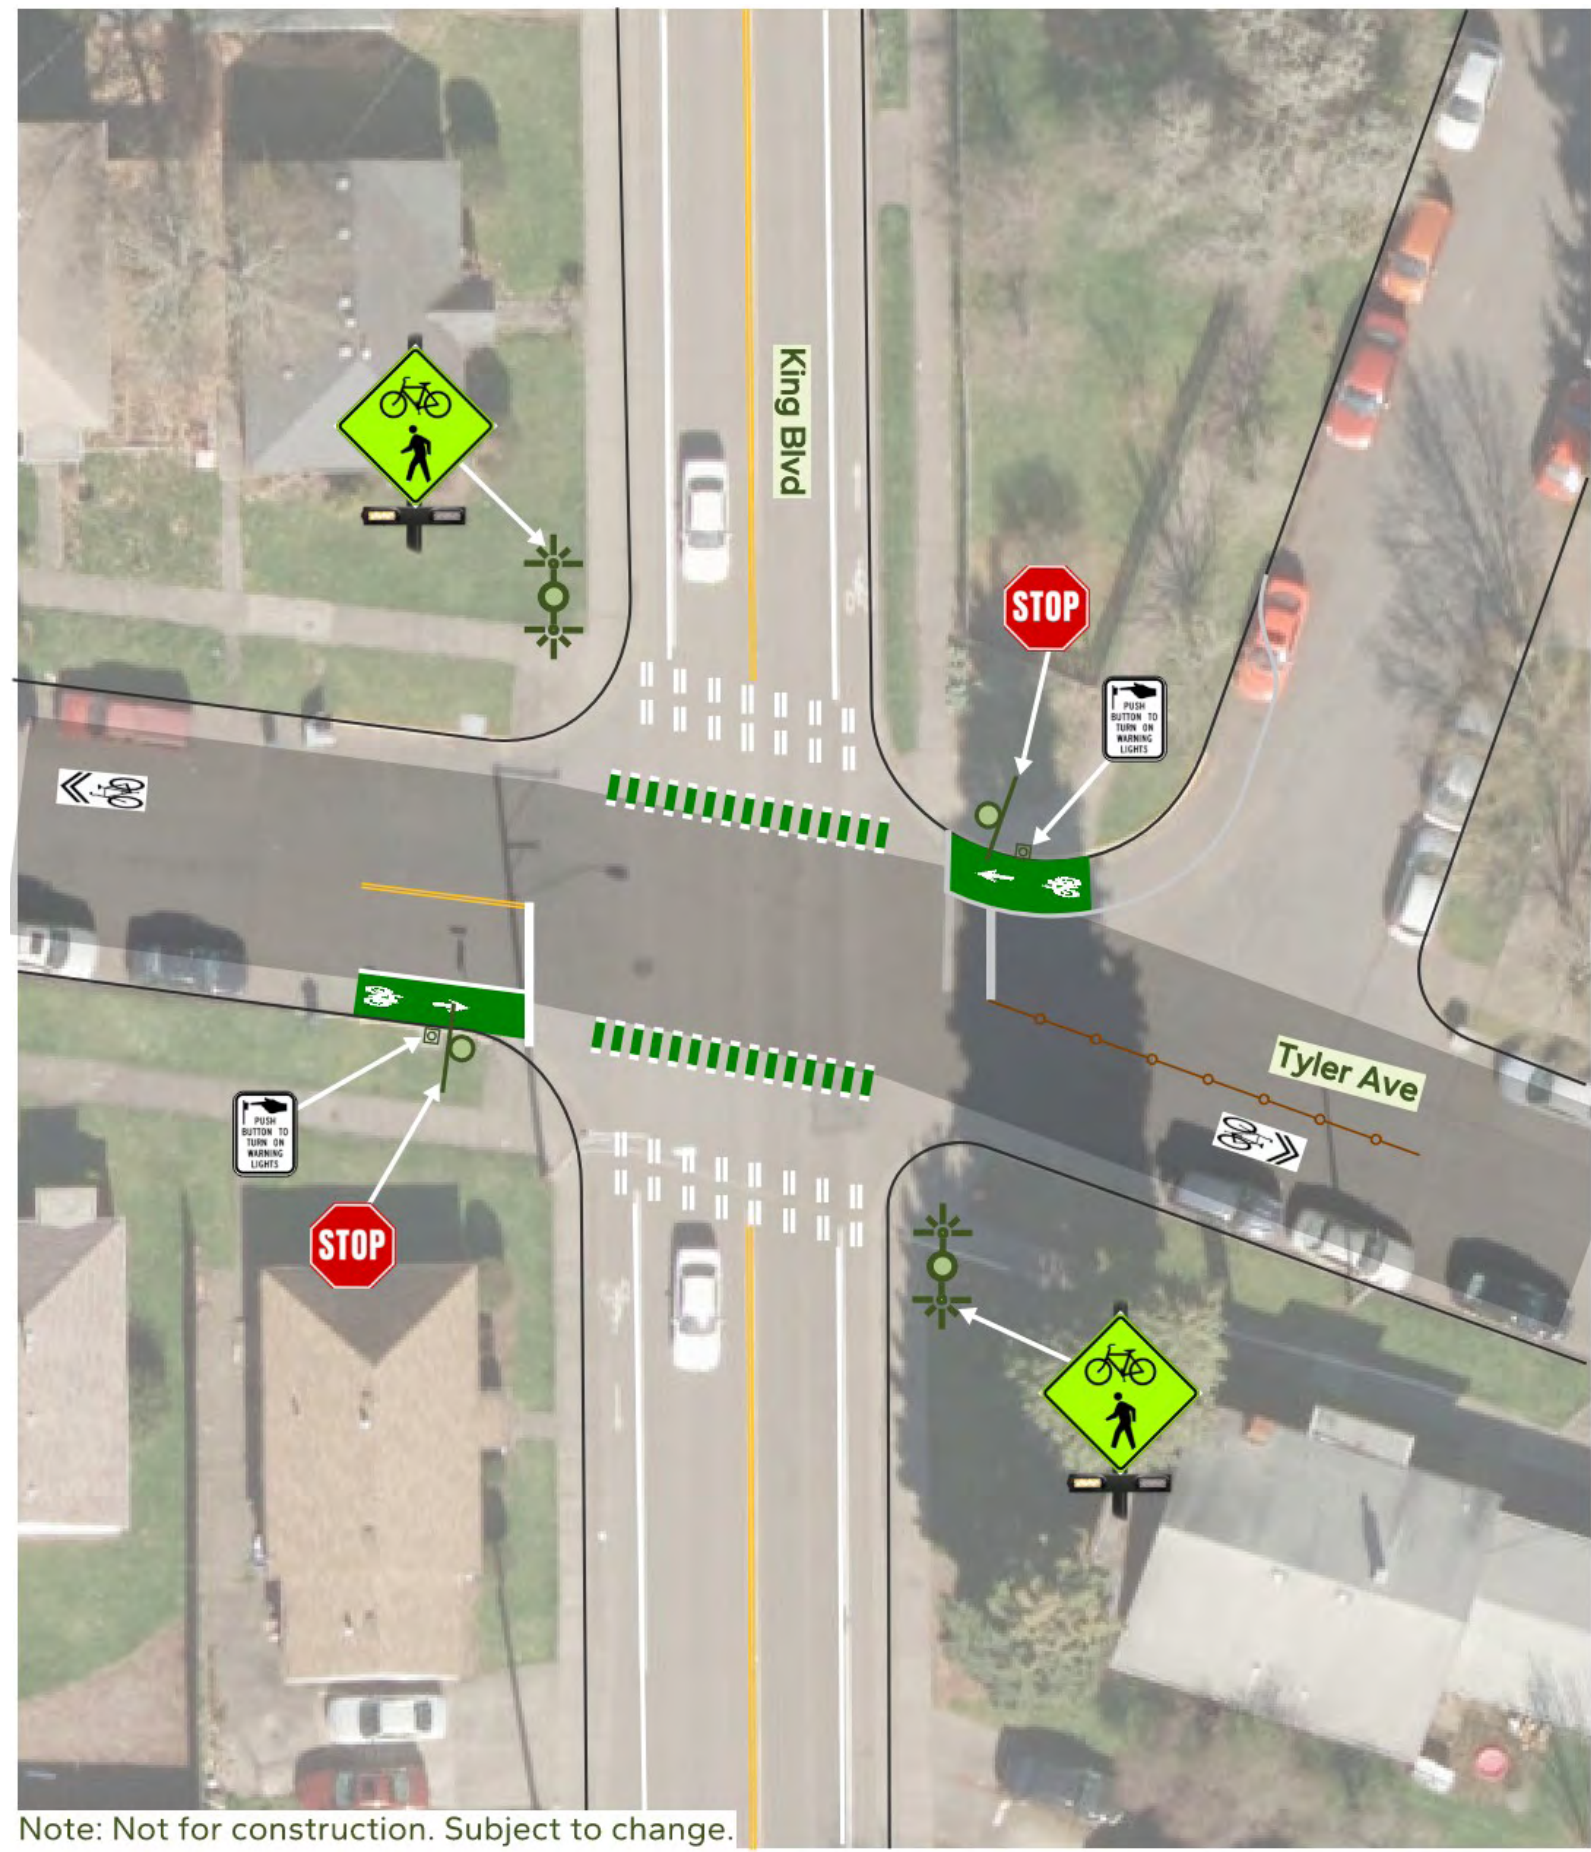

Tyler Avenue/Kings Boulevard

Proposed improvements at this location include installing RRFBs and pushbuttons for pedestrians and bicyclists.