



Lincoln-Beca Bikeway Concept

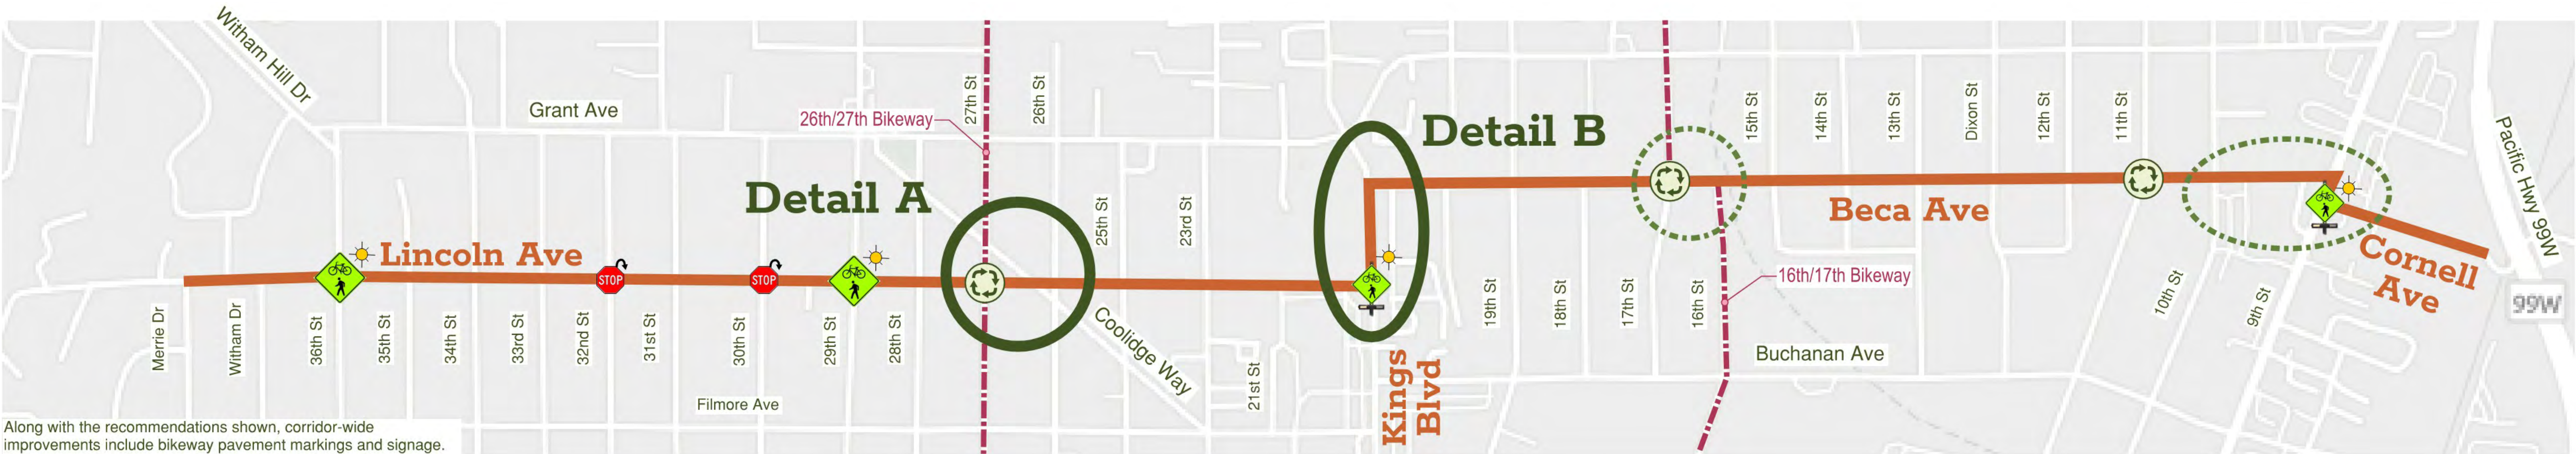

- Legend**
- Crossing Signs
 - 2-Way Stop Sign Modifications
 - RRFB Crossing
 - Lighting
 - Neighborhood Traffic Circle
 - Planter Boxes

Detail A

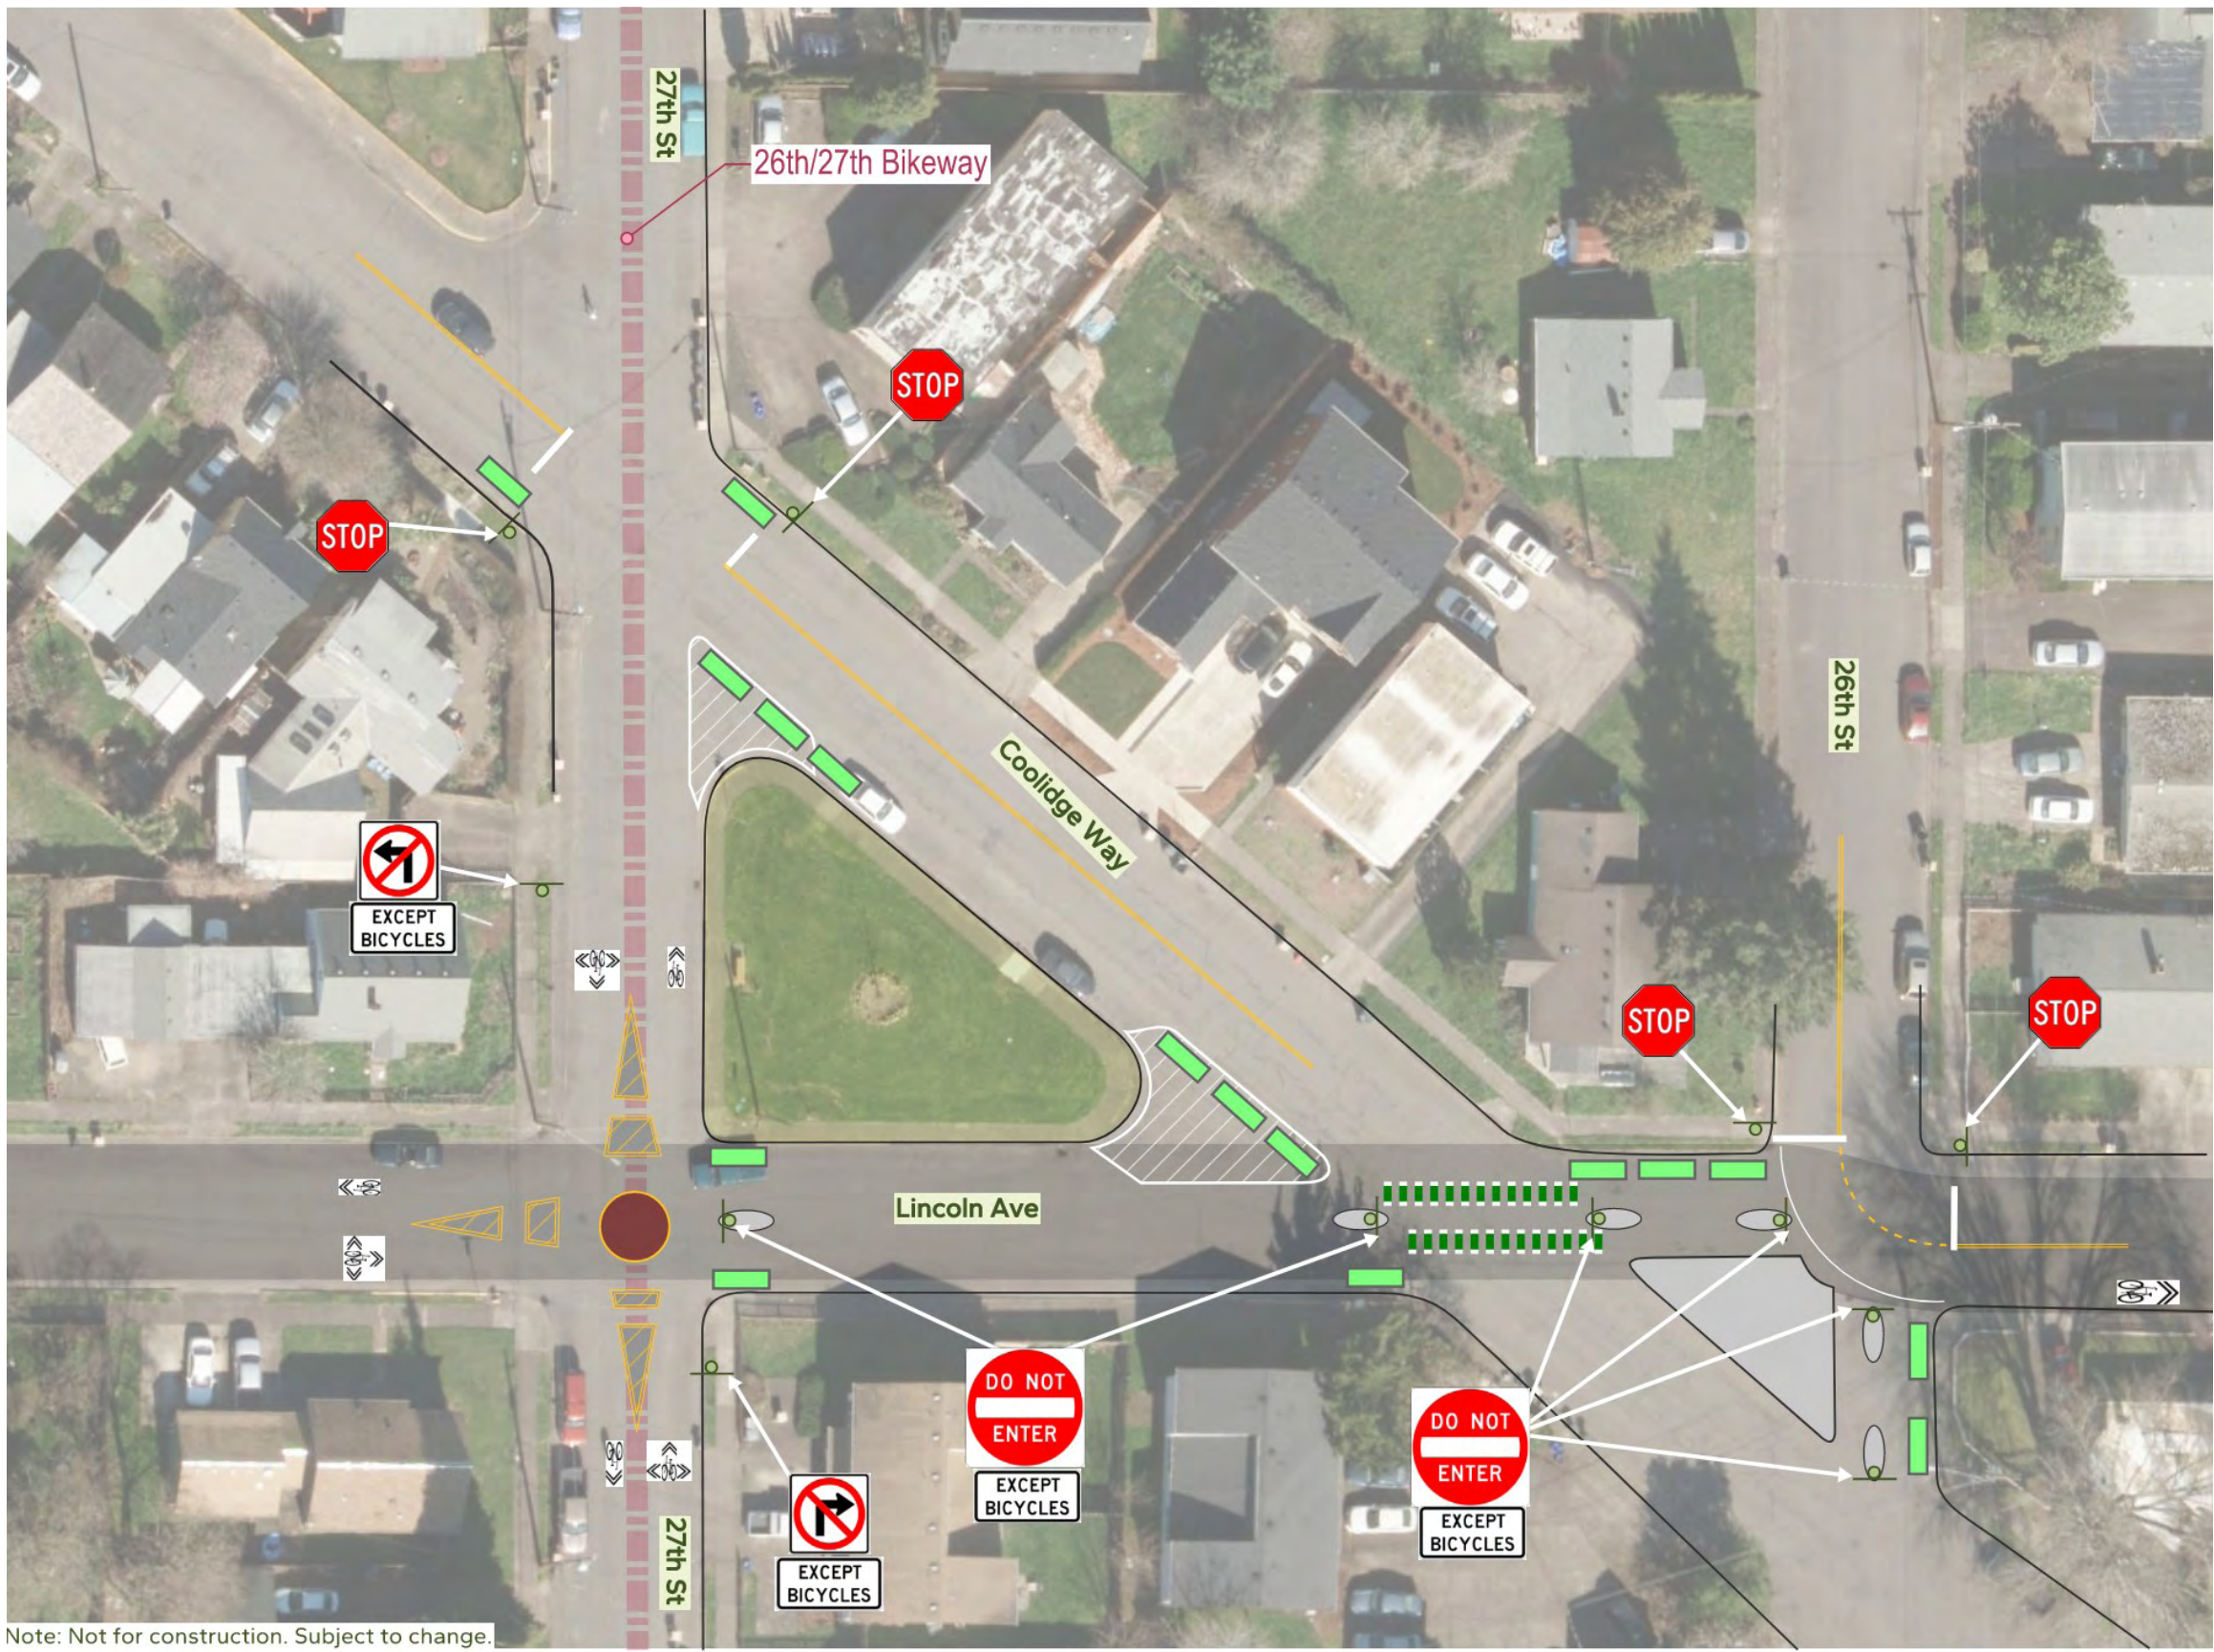

Lincoln Avenue & 27th Street/Coolidge Way/26th Street

Proposed improvements at this location include a neighborhood traffic circle and partial diverters along Lincoln Avenue and 26th Street restricting vehicle movement while maintaining bicycle through travel.


Detail B



Lincoln Avenue/Beca Avenue & Kings Boulevard


Proposed improvements at this location include a 2-way cycle track along the east side of Kings Boulevard, a RRFB crossing for the north crossing of Lincoln Avenue/Kings Boulevard, and a traffic separator along the centerline of Kings Boulevard across Beca Avenue to restrict the intersection to right turns only. This reconfiguration would also remove the center turn lane along Kings boulevard between Beca Avenue and Lincoln Avenue.

Lincoln-Beca Bikeway Concept

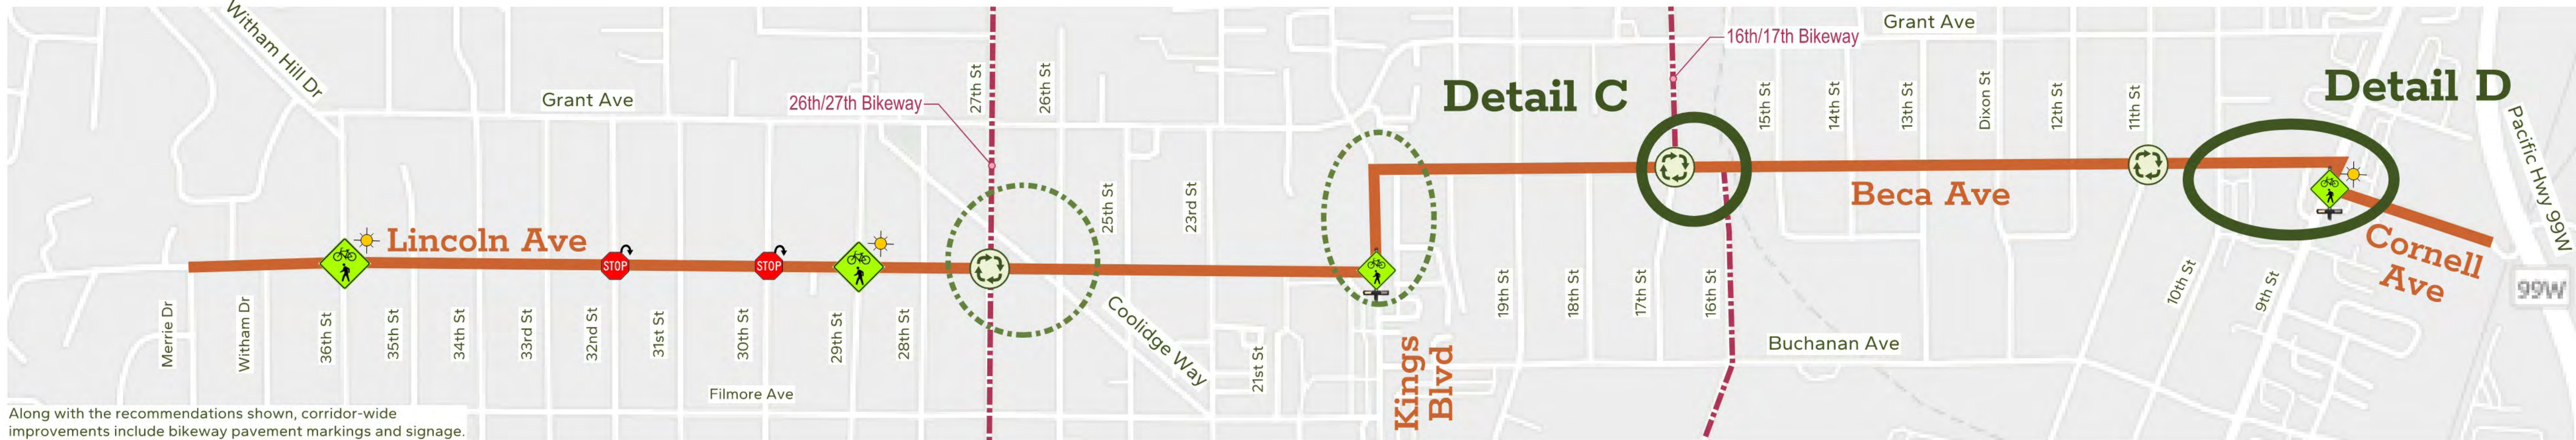

- Legend**
- Crossing Signs
 - 2-Way Stop Sign Modifications
 - RRFB Crossing
 - Lighting
 - Neighborhood Traffic Circle


Detail C

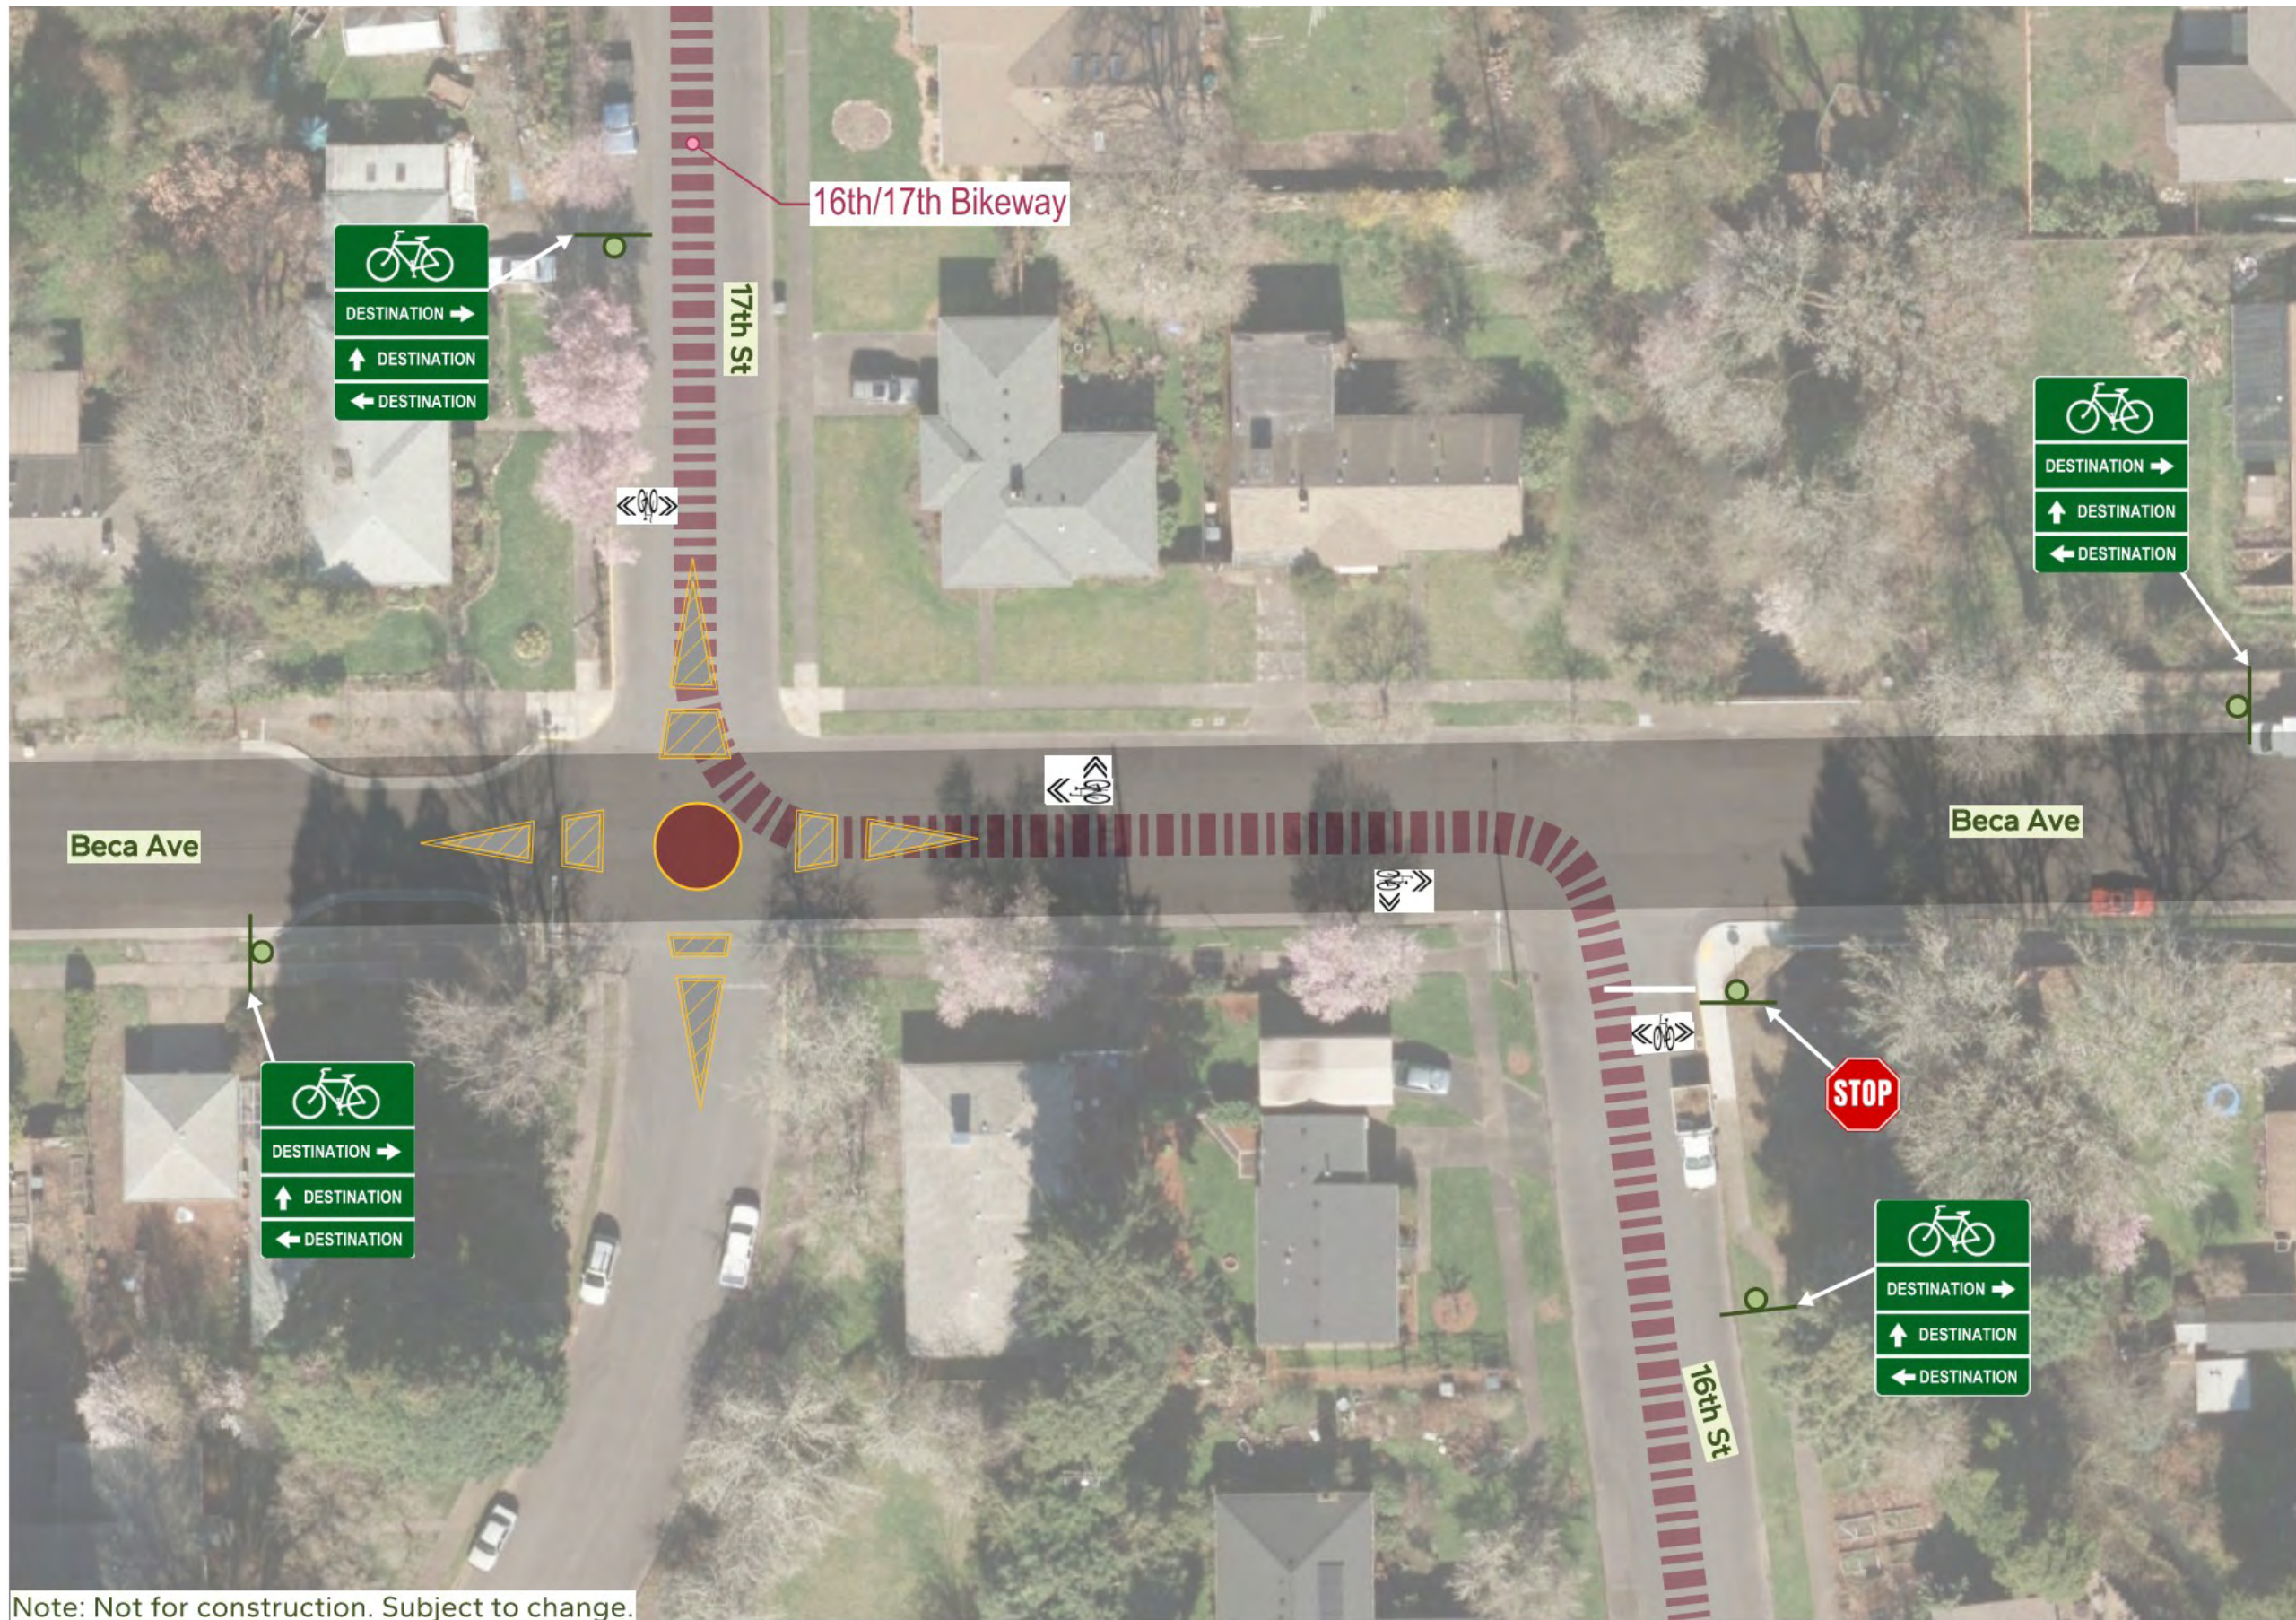

Beca Avenue/17th Street & Beca Avenue/16th Street

Proposed improvements at this location include adding bikeway pavement markings and signage. This location will also include a neighborhood traffic circle.

Detail D

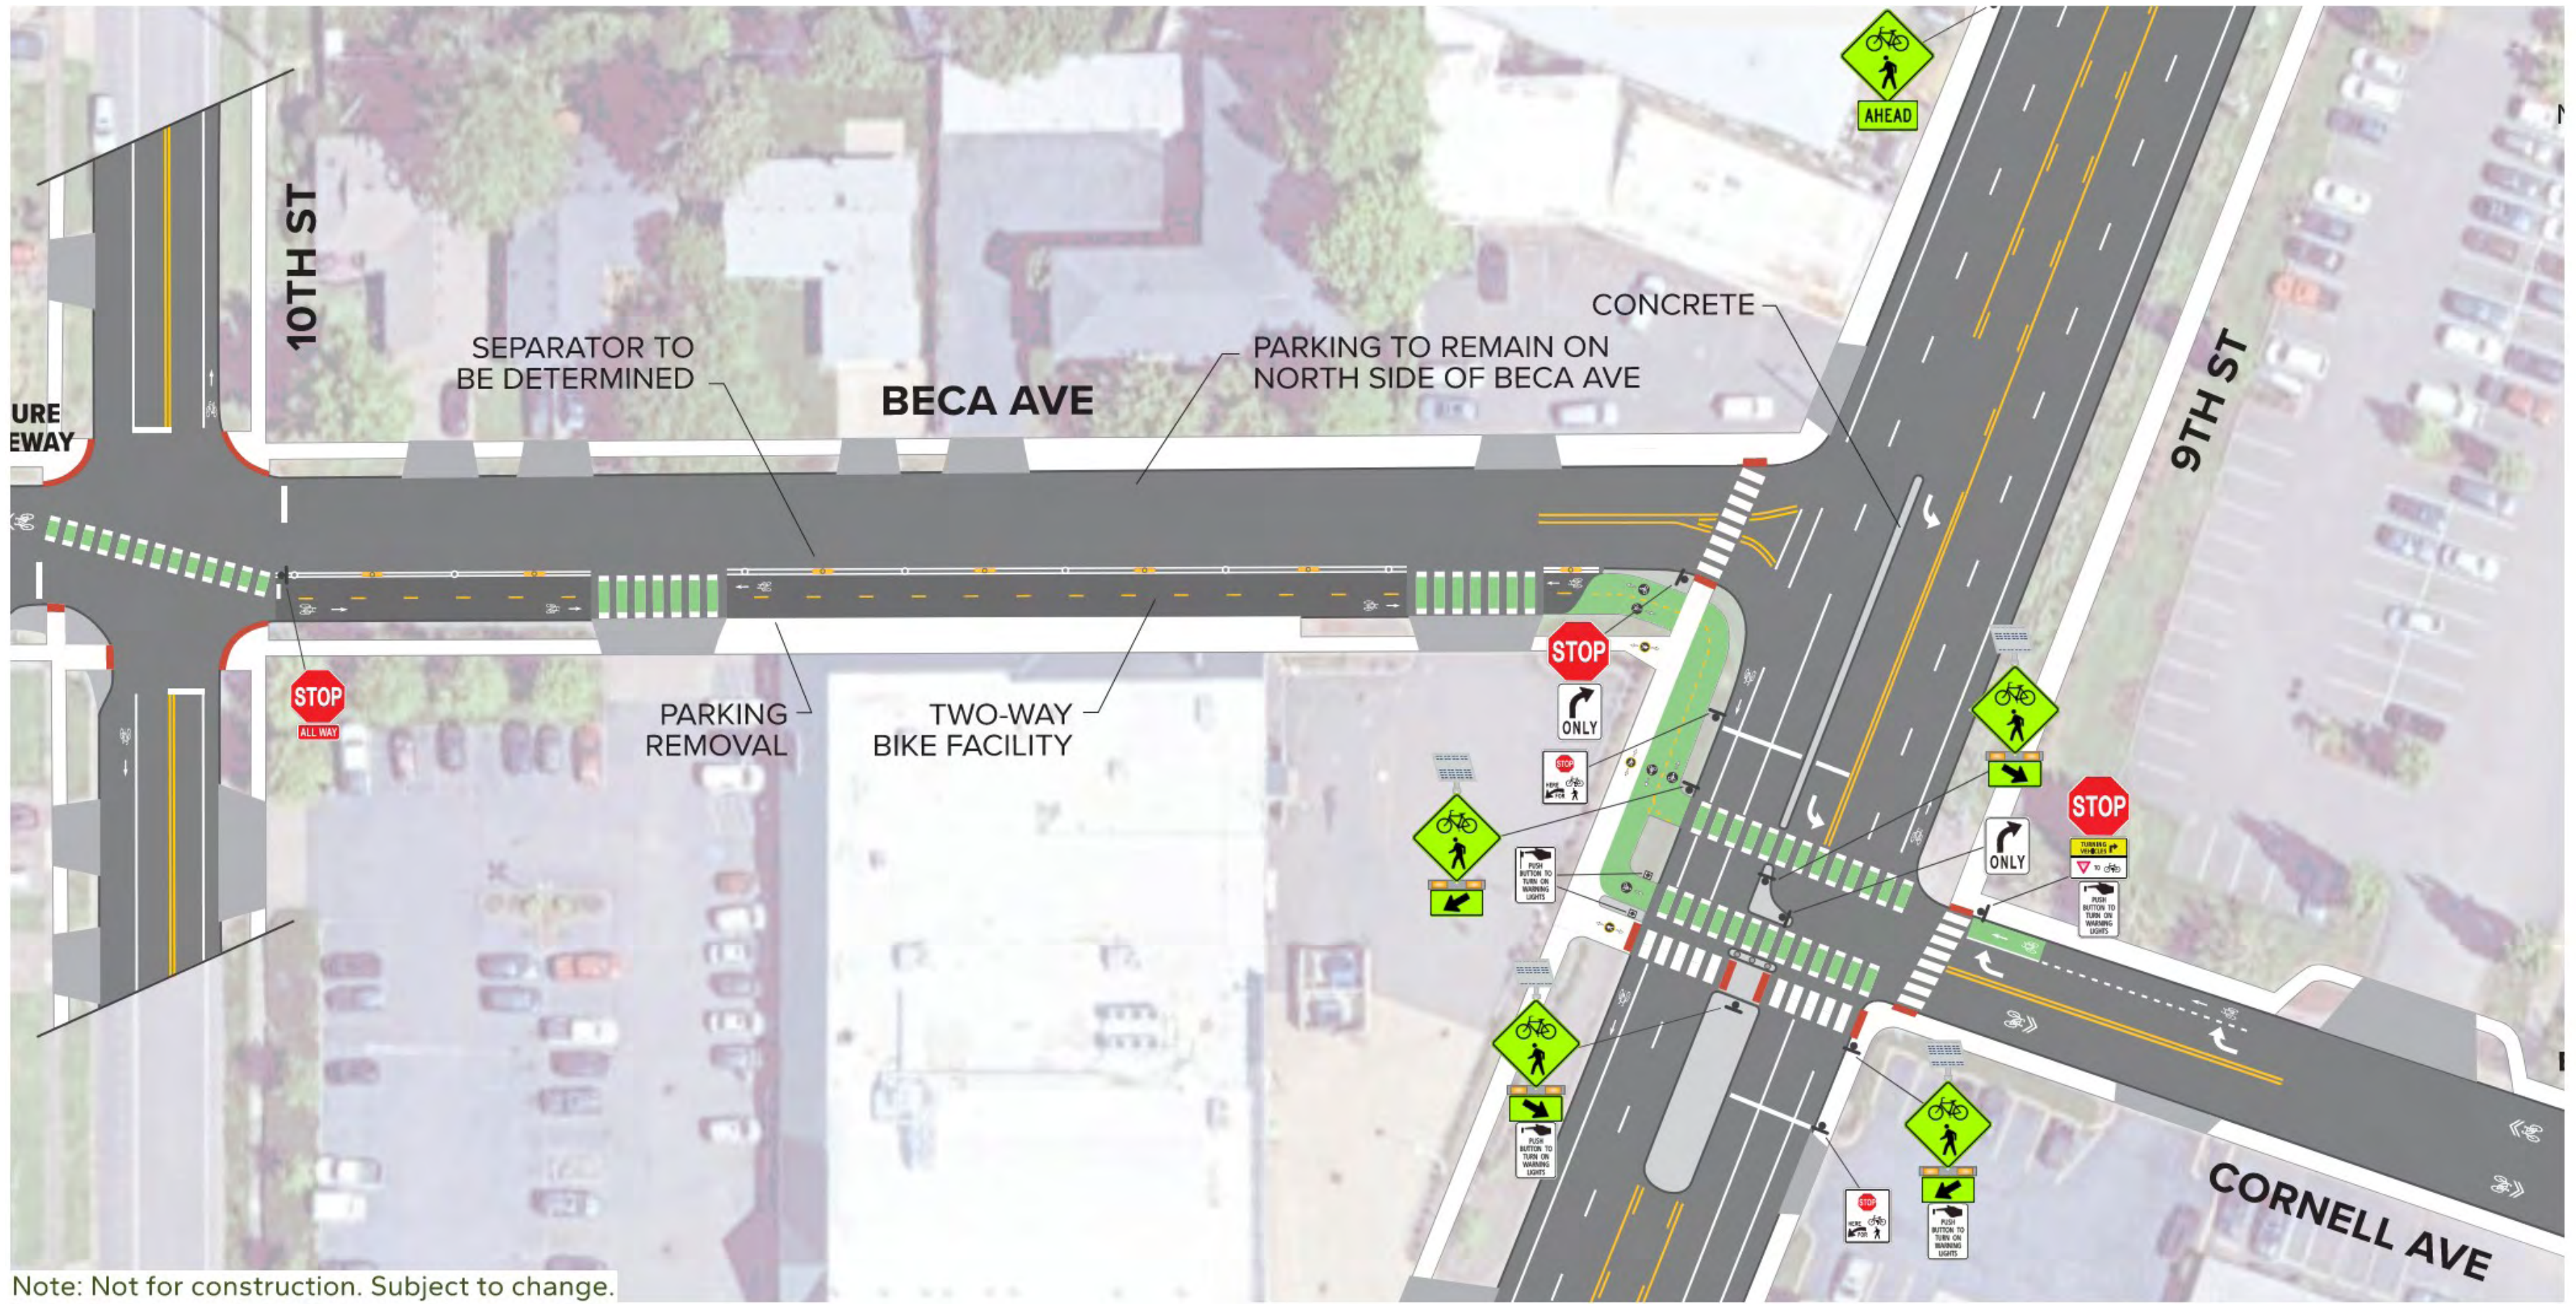

Beca Avenue/10th Street, Beca Avenue/9th Street, & Cornell Avenue/9th Street

Proposed improvements at this location include adding a two-way cycle track along the south side of Beca Ave, installing a RRFB at the intersection of Cornell Ave and 9th St, and improved pedestrian bicycle signage and pavement markings.