


Detail A



Walnut Boulevard & Rolling Green Drive

Proposed improvements at this location include striping modifications to include designated bicycle facilities to the traffic signal.


Detail B

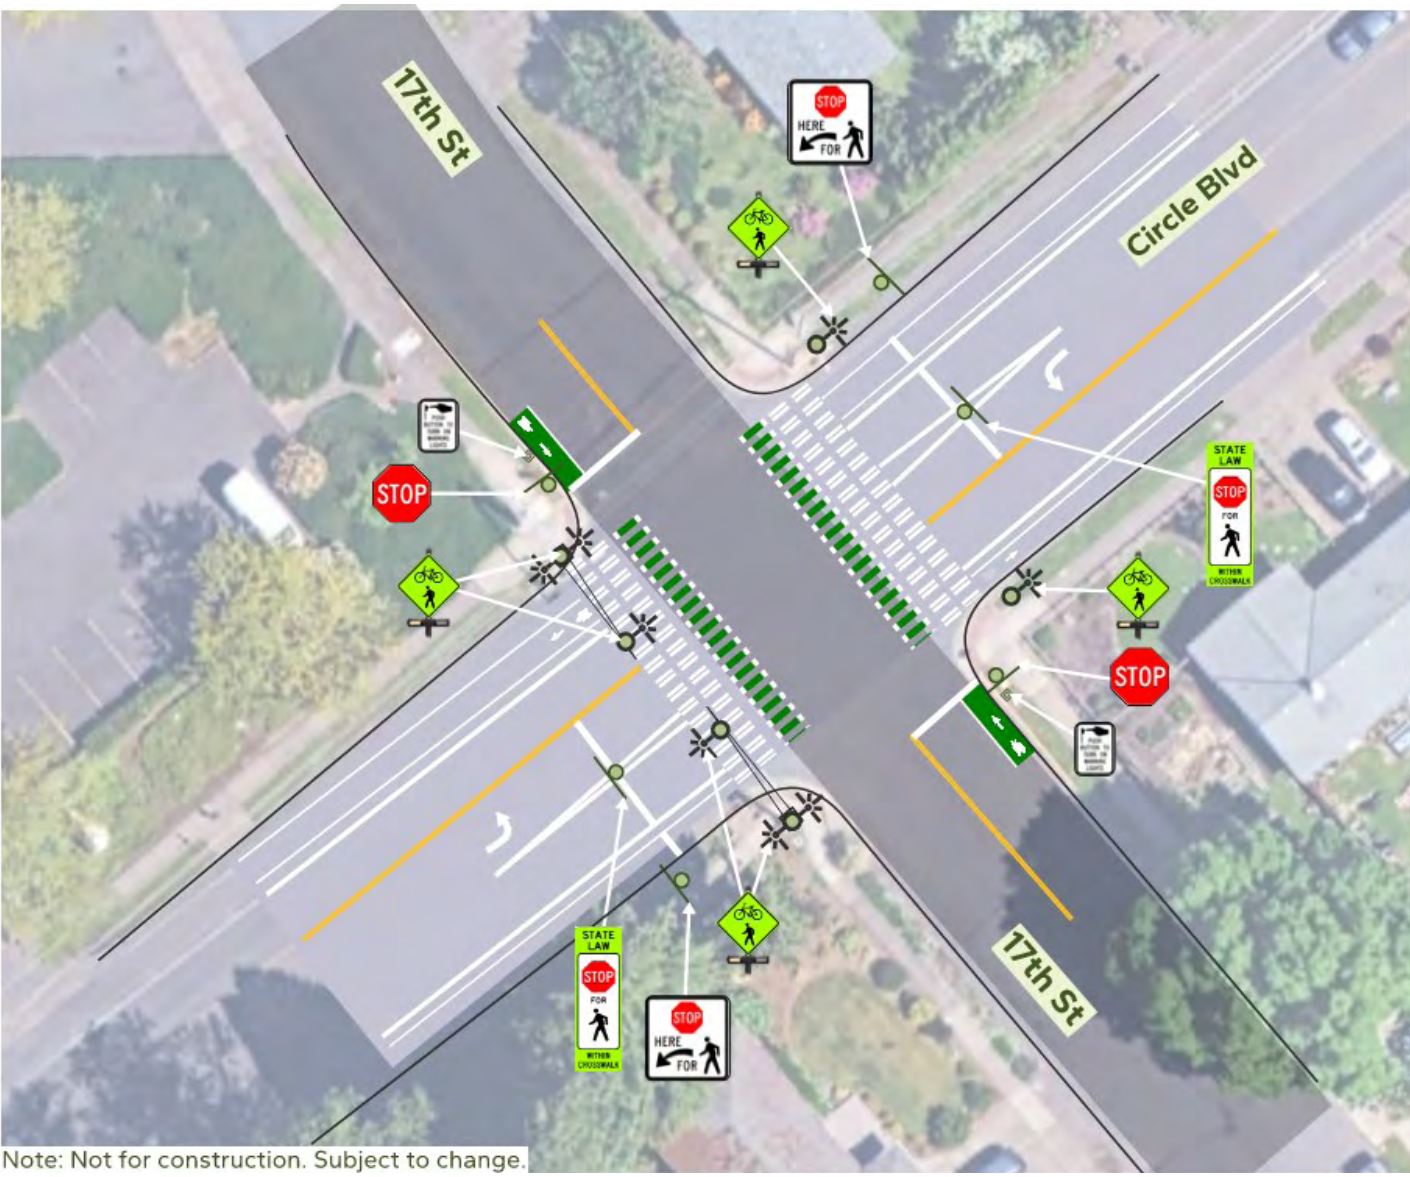

17th Street & Circle Boulevard

Proposed improvements at this location include adding a new marked pedestrian crossing on the east side, bicycle conflict markings across Circle Boulevard, and additional Rapid Rectangular Flashing Beacon (RRFB) Devices. The RRFB can be activated by push buttons for bicycles curb-tight and by pedestrians in the sidewalk.


Detail C

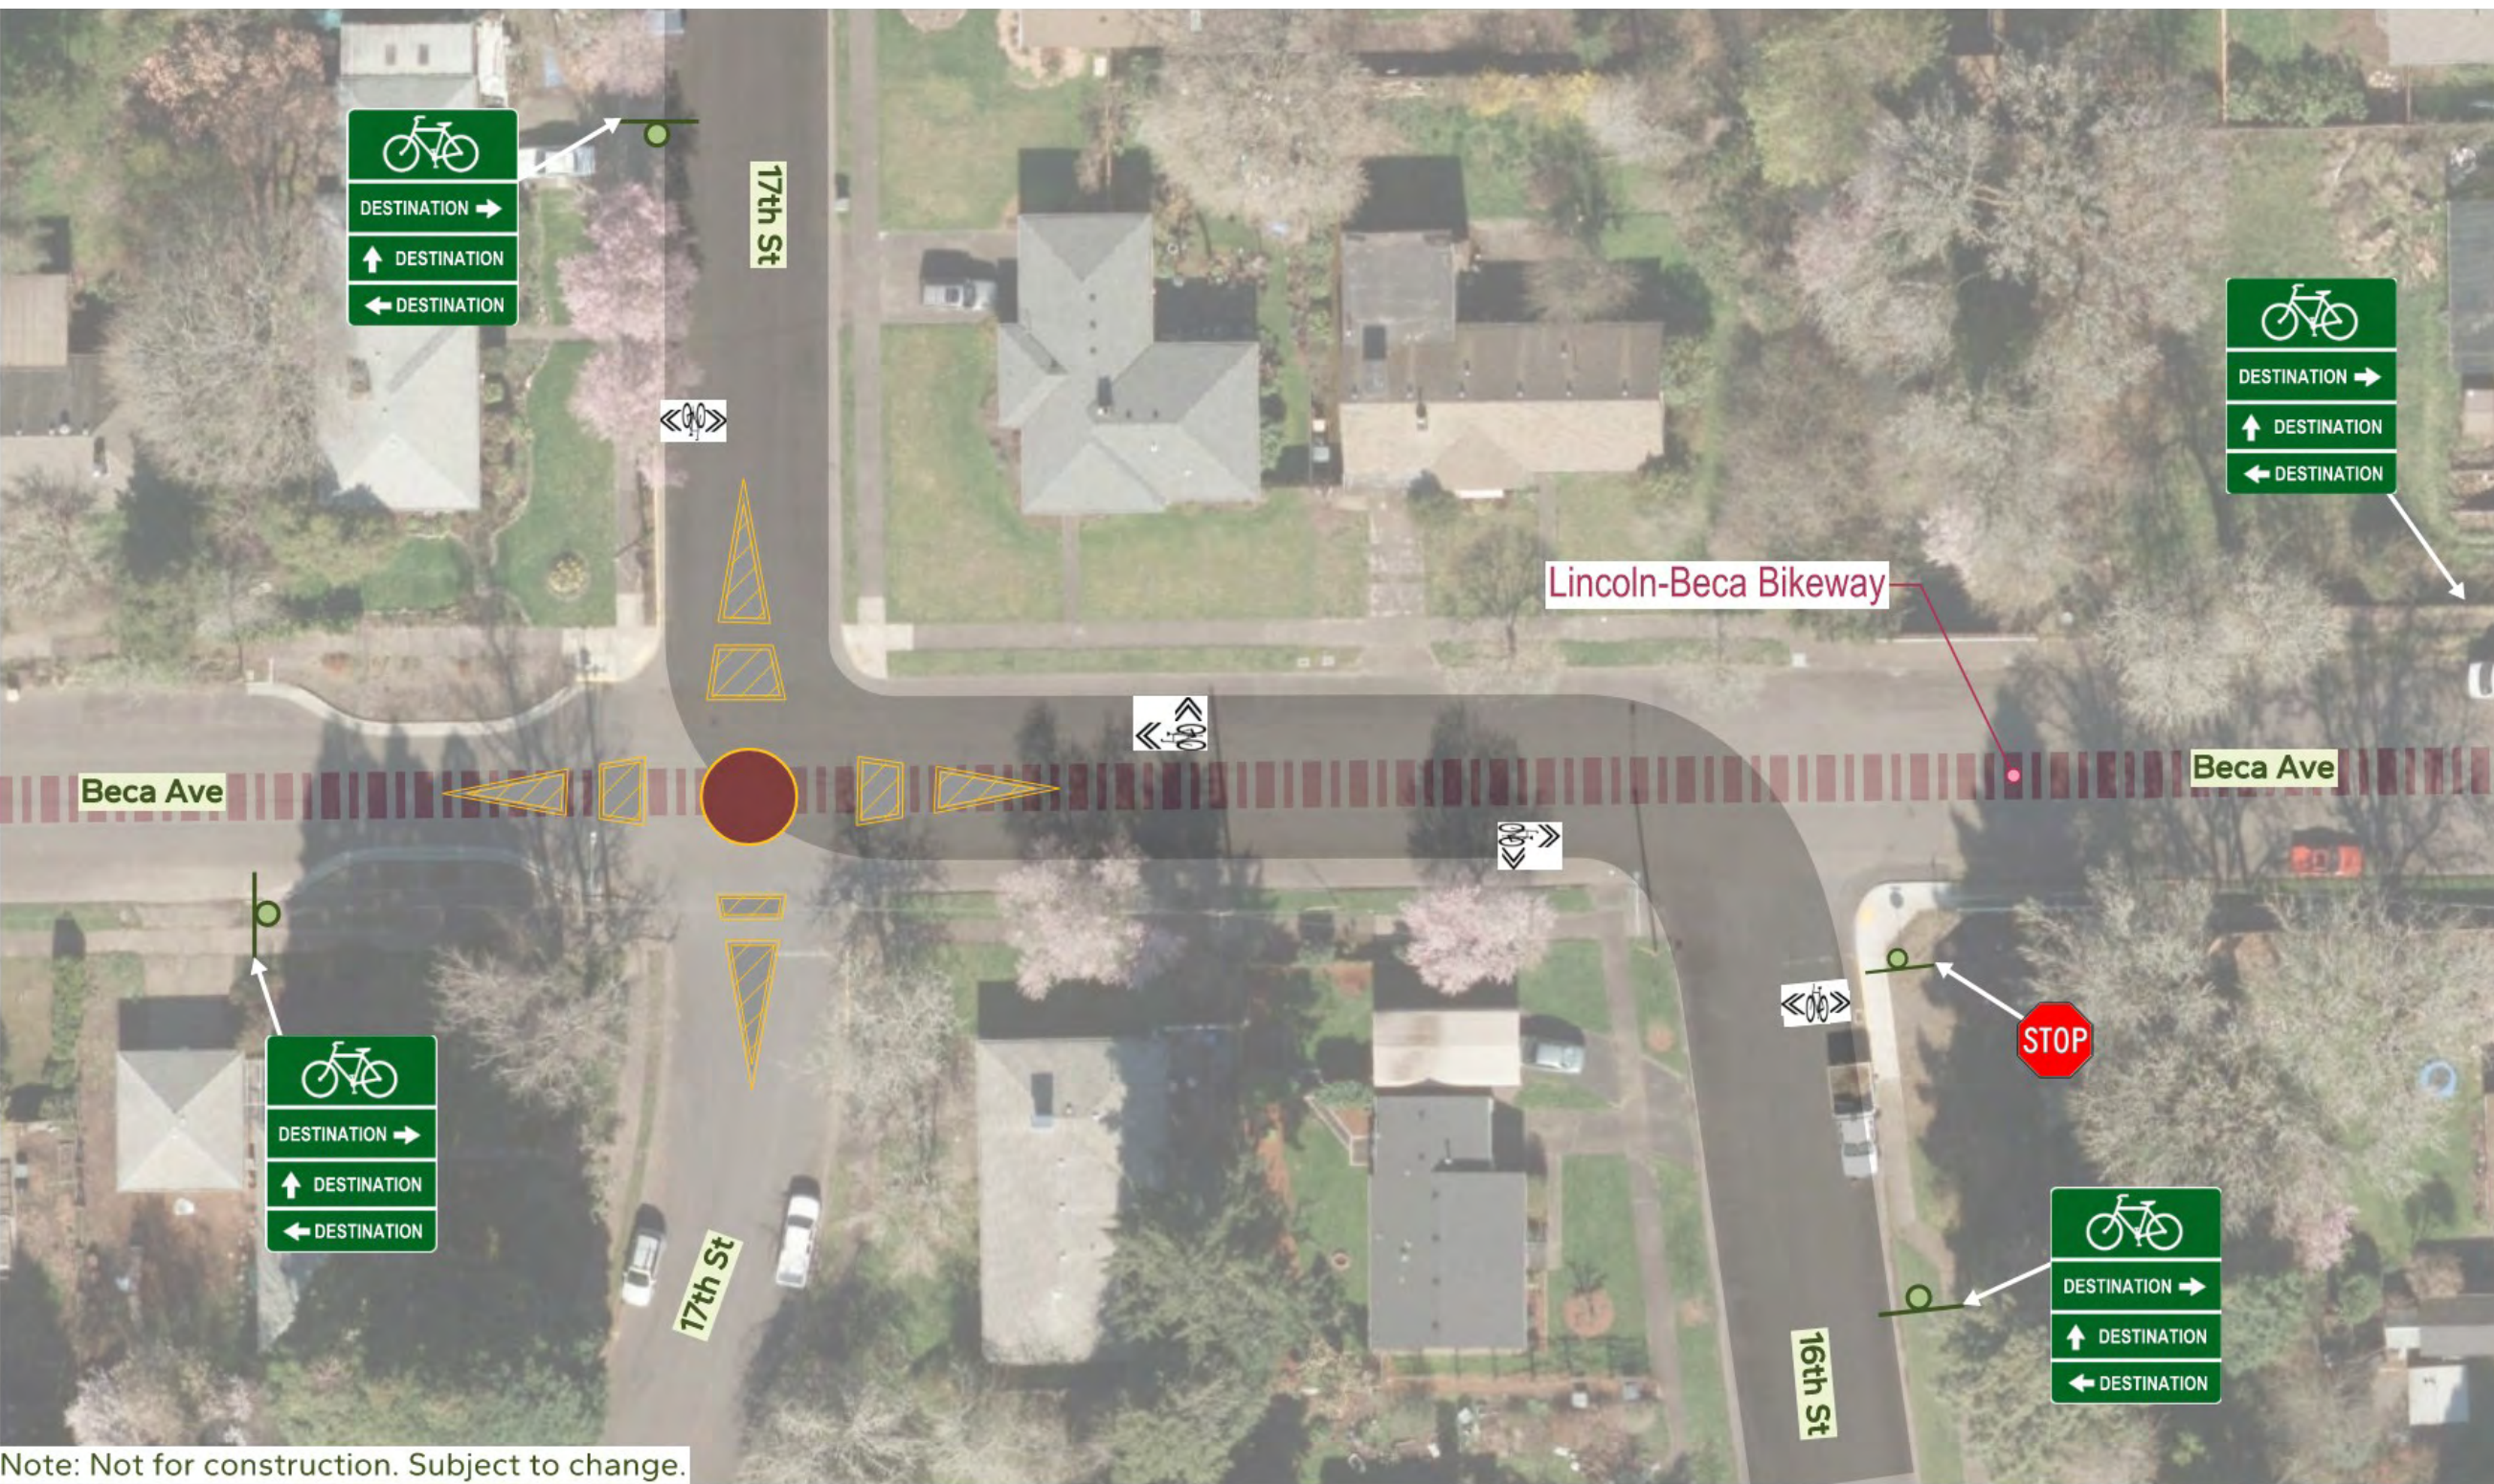


Beca Avenue/17th Street & Beca Avenue/16th Street

Proposed improvements at this location include adding bikeway pavement markings and signage. This location will also include a neighborhood traffic circle.



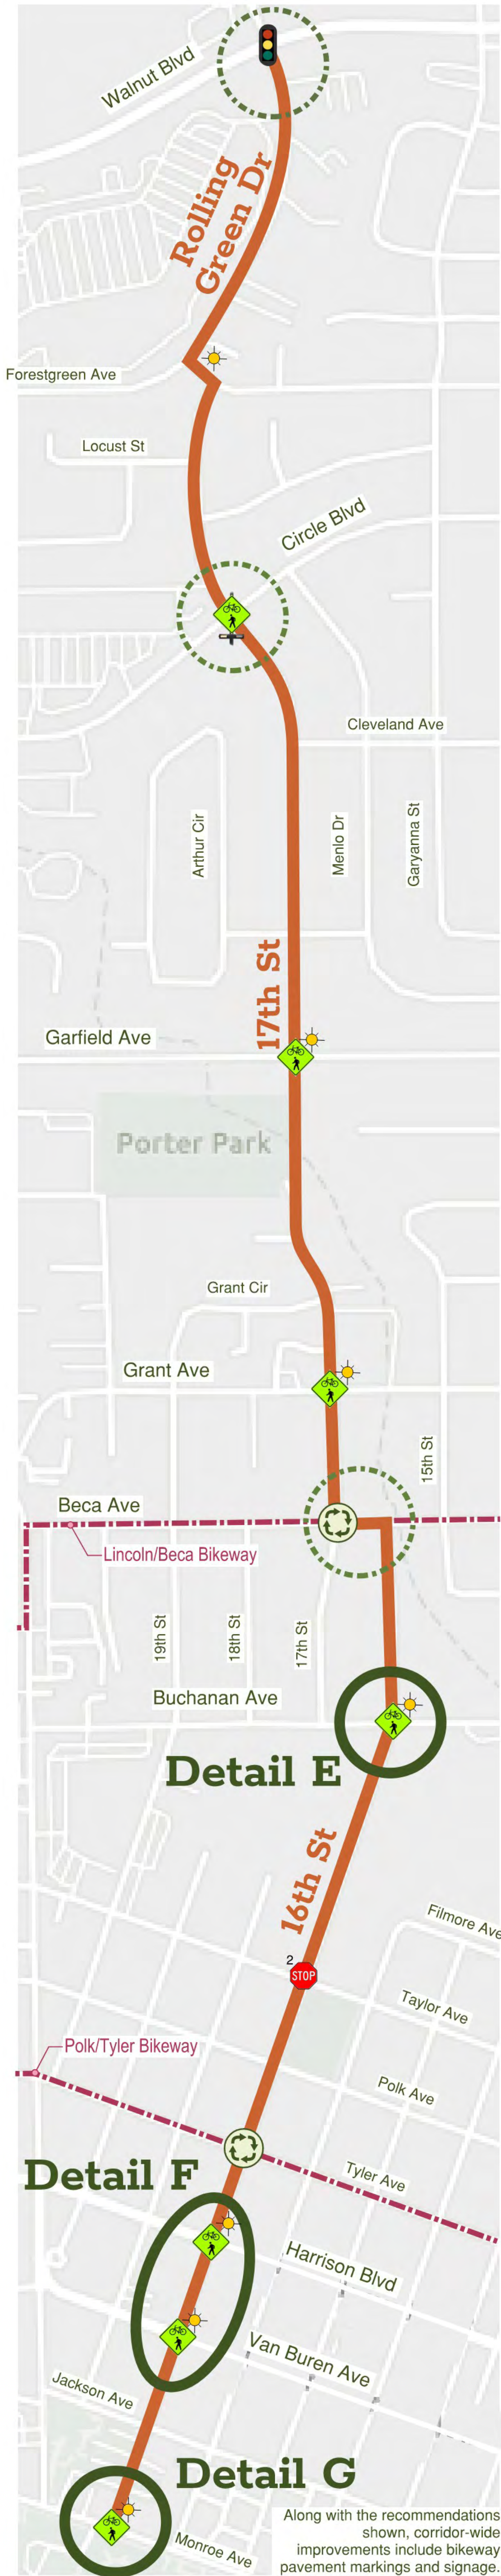


Detail E

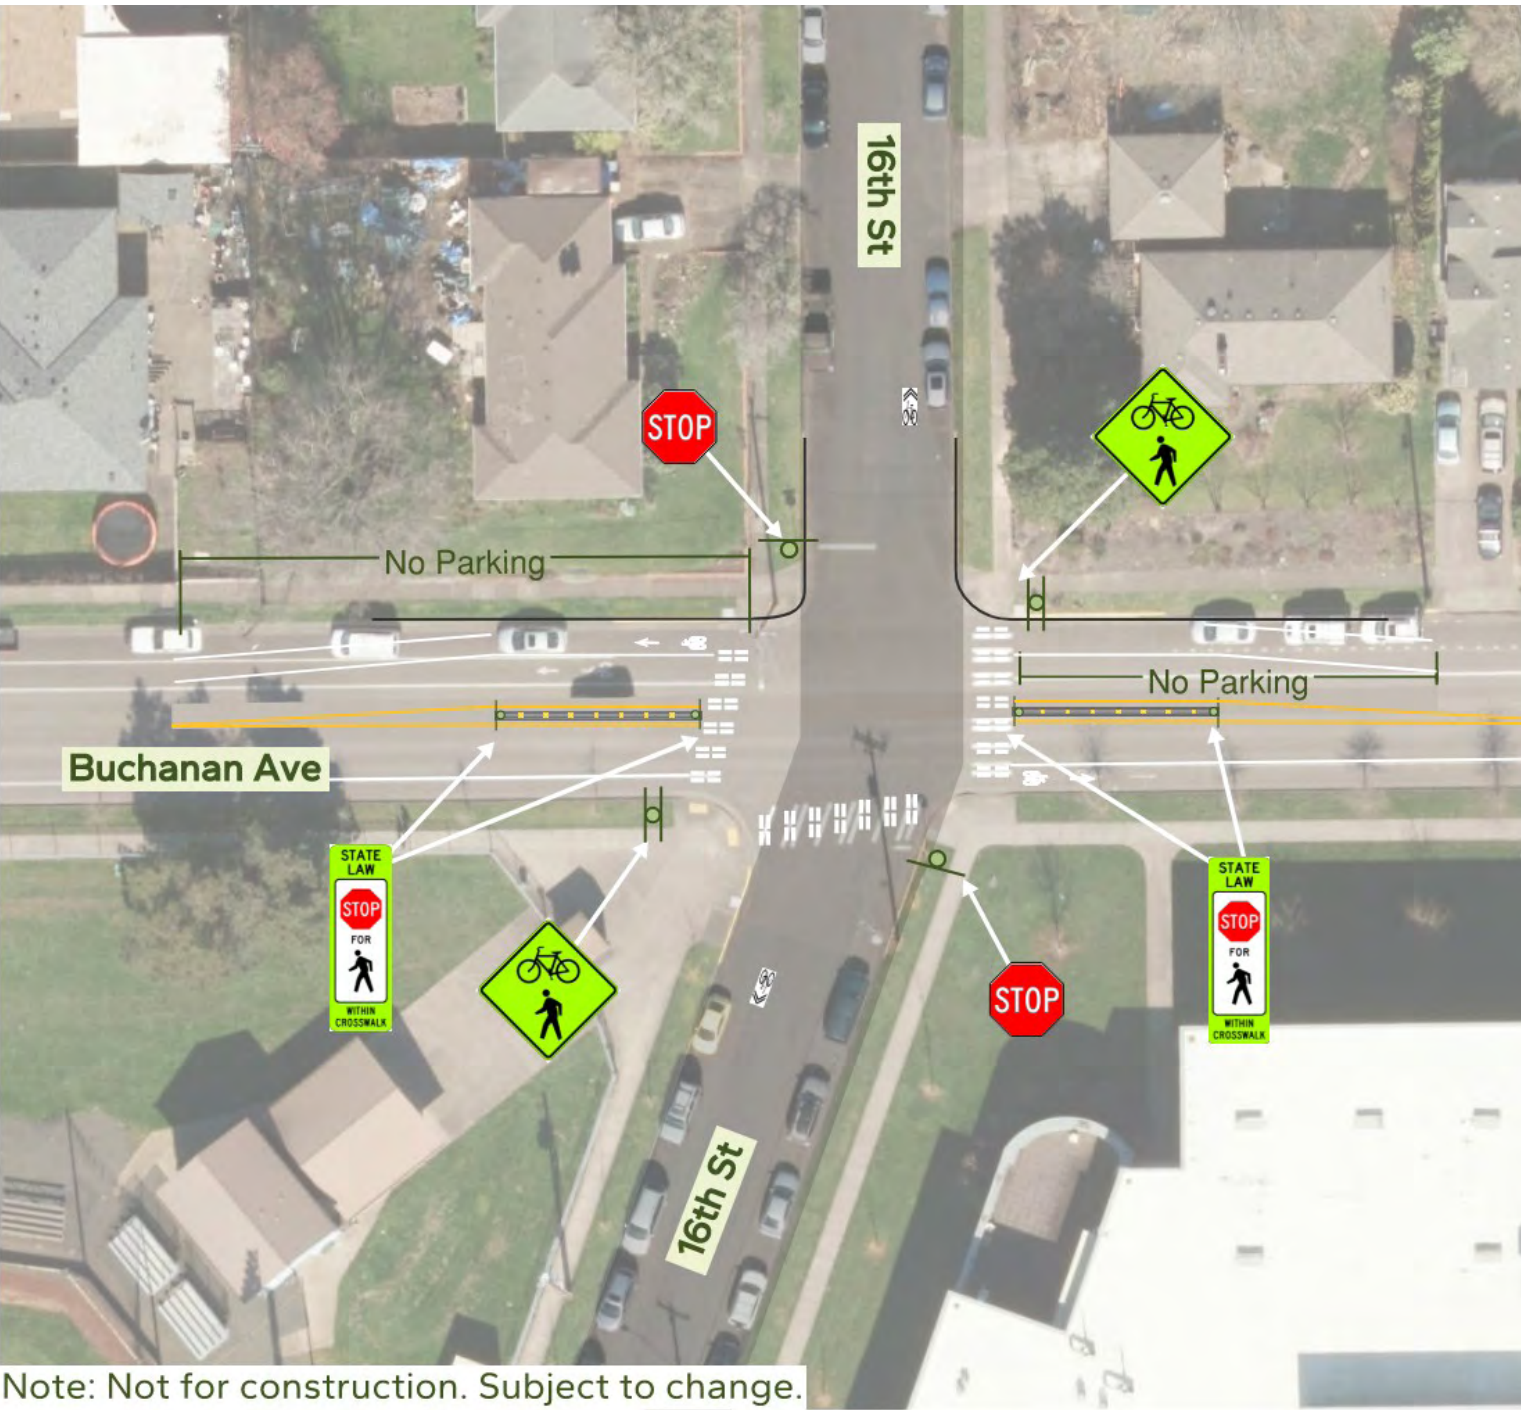

16th Street & Buchanan Avenue

Proposed improvements at this location include adding crosswalk markings across Buchanan Avenue with a concrete traffic separator for increased pedestrian visibility and speed management.

Detail F

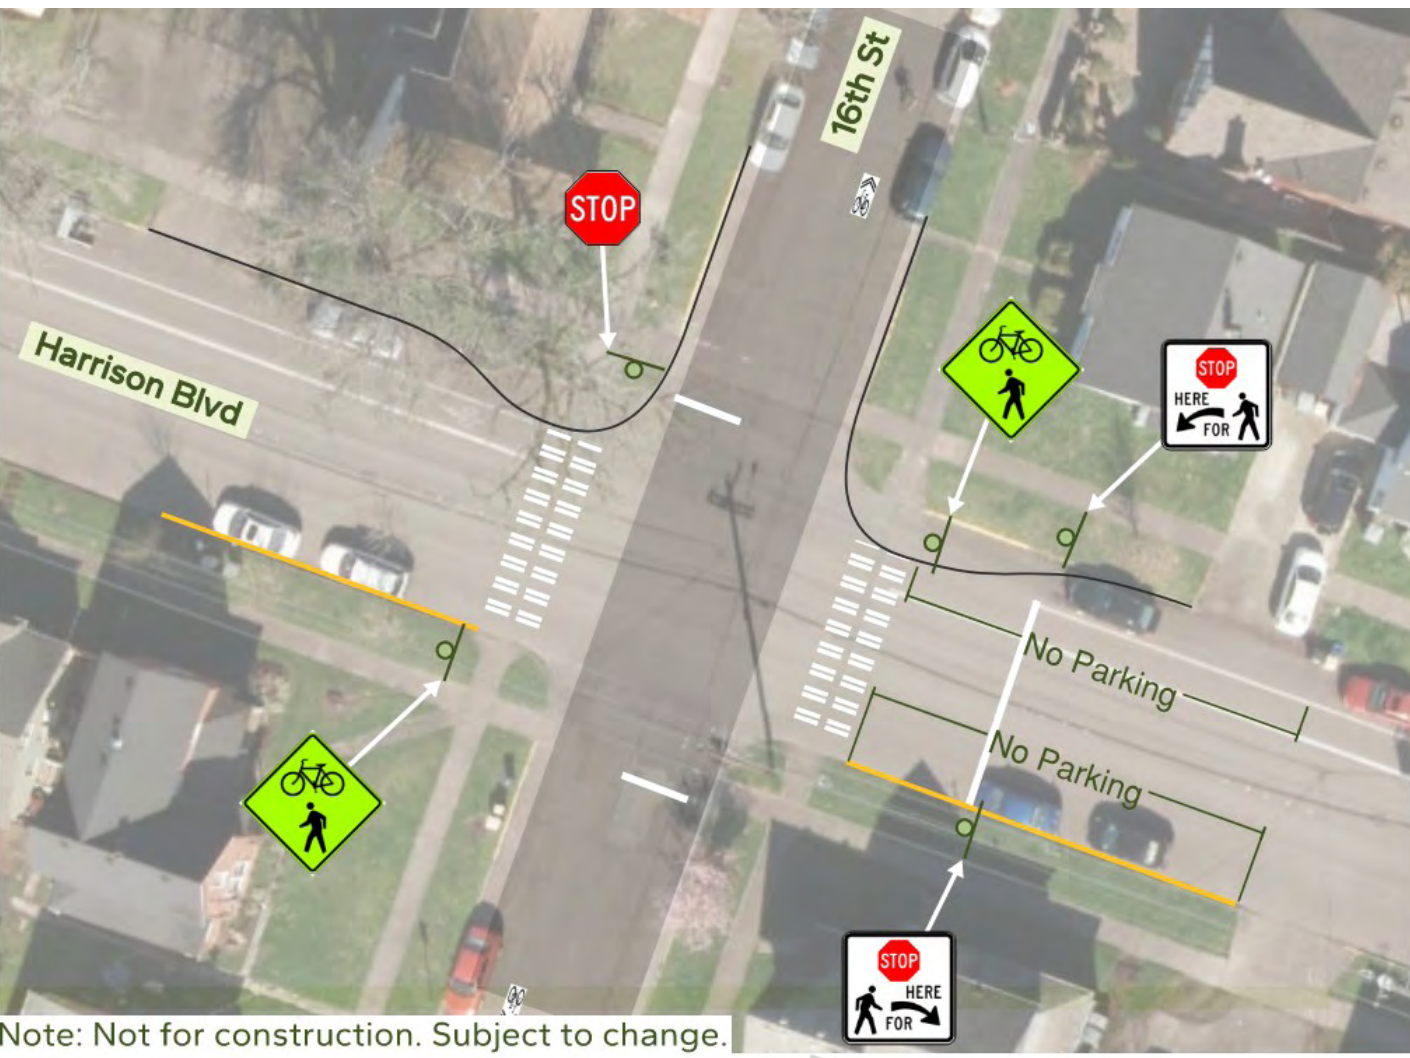

16th Street & Harrison Boulevard

Proposed improvements at this location include adding pedestrian and bicycle warning signs, crosswalk markings across Harrison Boulevard with curb extensions on the north side of the intersection.



16th Street & Van Buren Avenue

Proposed improvements at this location include adding pedestrian and bicycle warning signs, crosswalk markings across Van Buren Avenue.

Detail G



16th Street & Monroe Avenue

Proposed improvements at this location include adding pedestrian and bicycle warning signs, crosswalk markings across Monroe Avenue with curb extensions on the north side of the intersection.

